Name of Work:- Modified estimate for improvements to drains of Nayanandhan layout cross roads in kempapura in W7 - byatarayanapura.

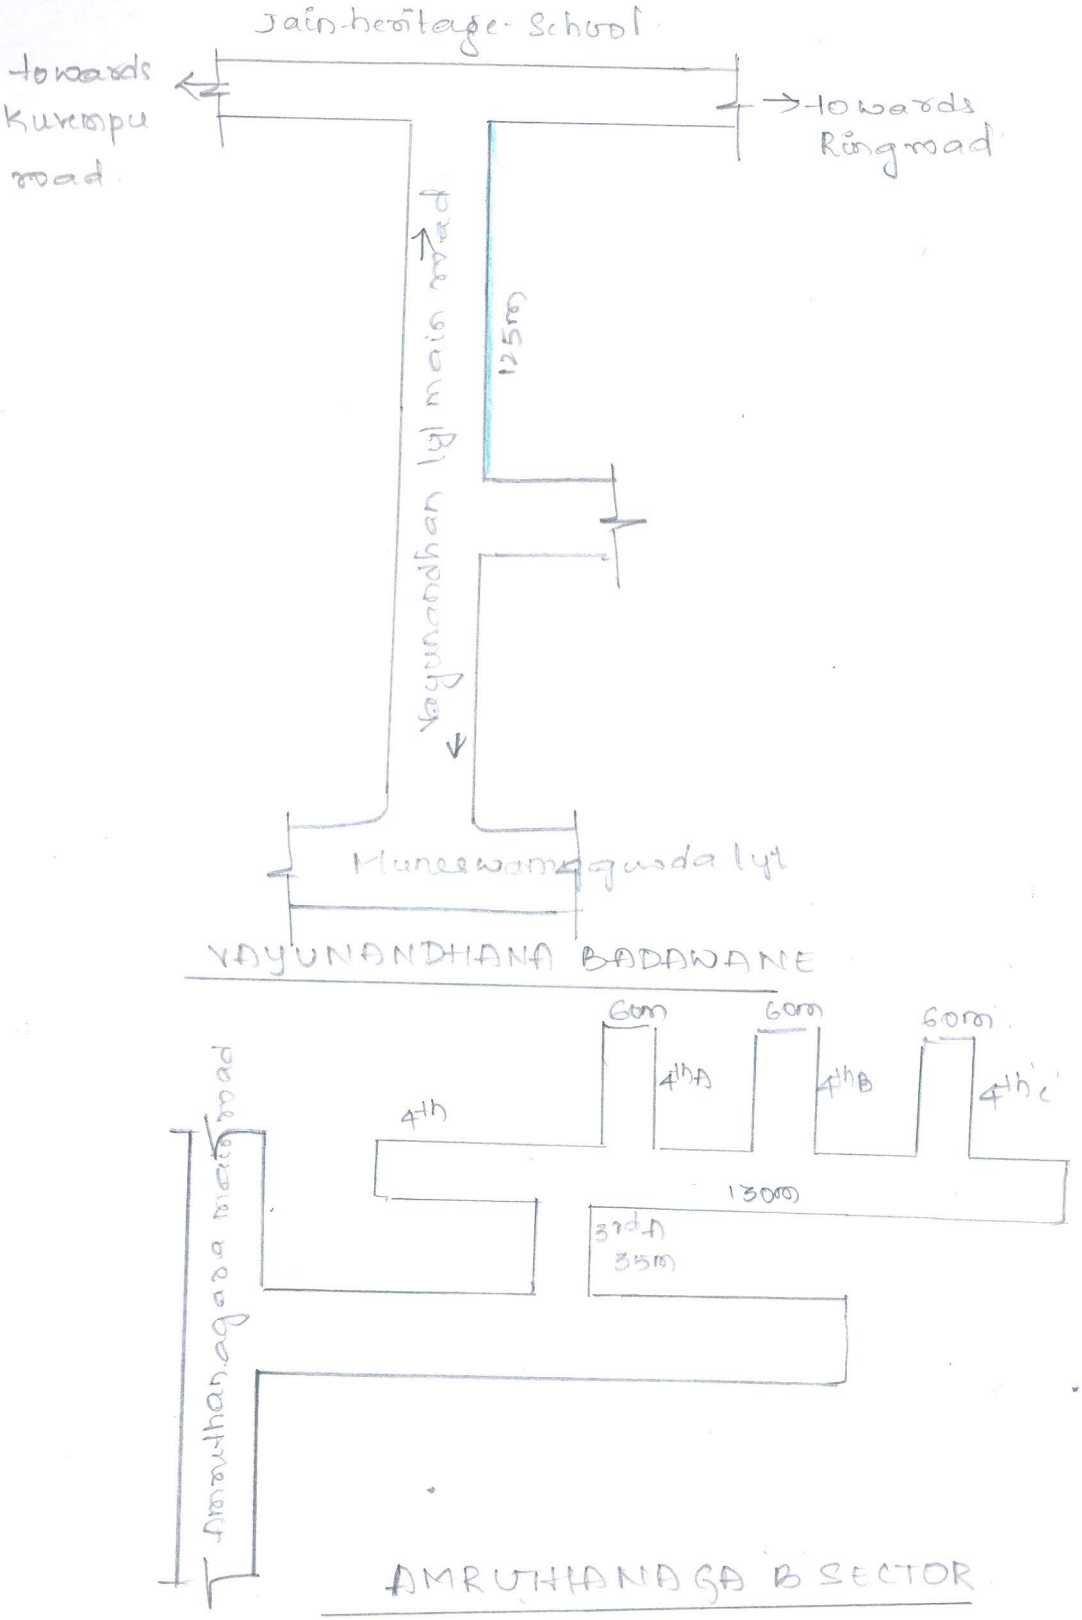

Actually N.D
AE (W7)